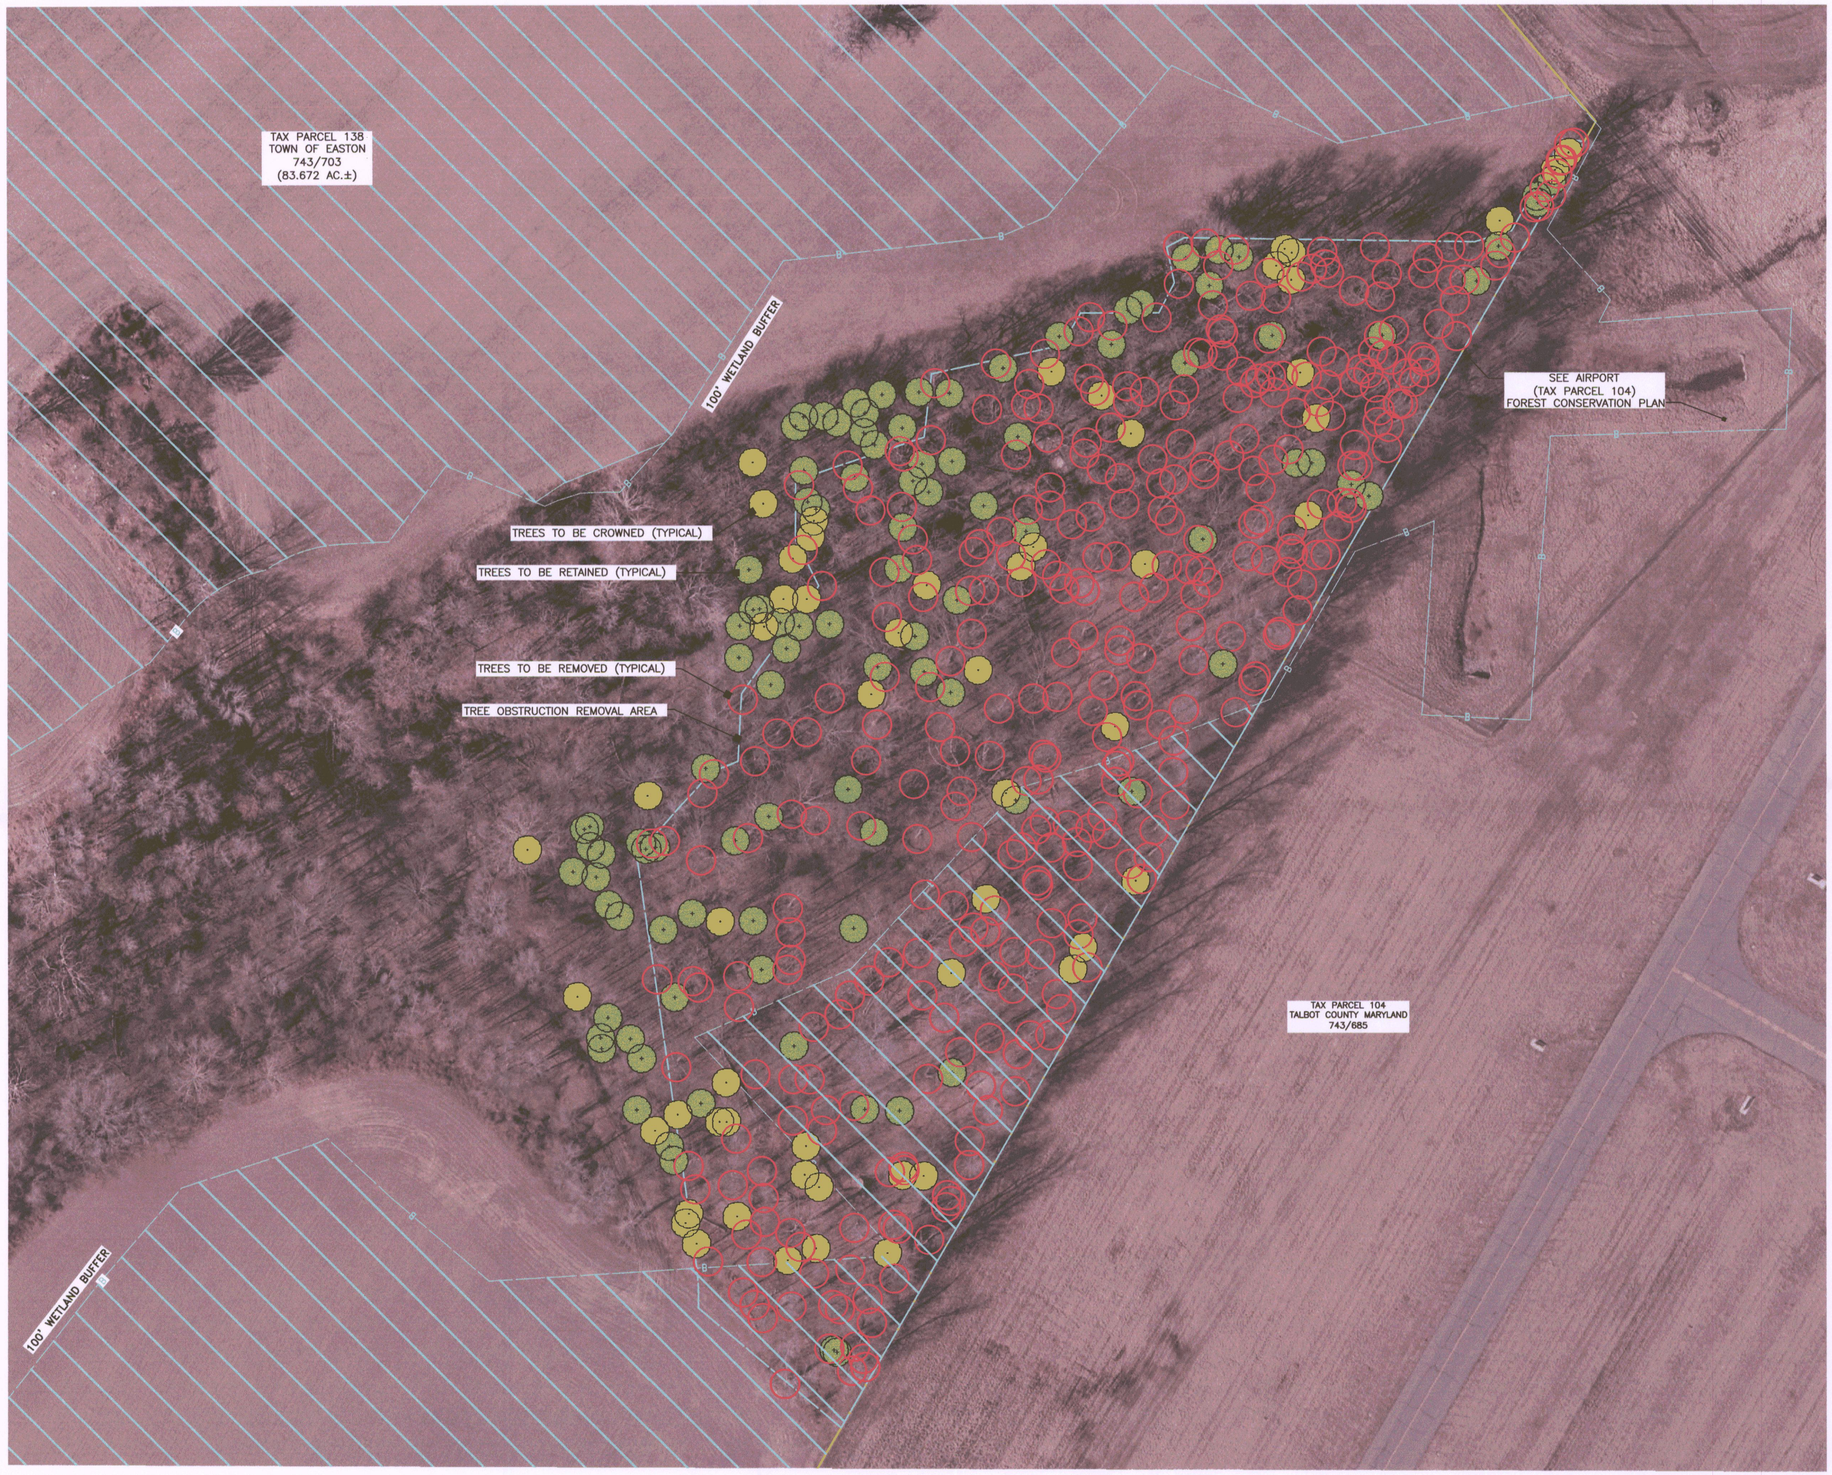

NAD 83 (2011)
MARYLAND STATE PLANE

50' 25' 0' 25' 50' 100'
SCALE IN FEET

REVISIONS

No.	DATE	DESCRIPTION	BY

Lane Engineering, LLC
Established 1986
Civil Engineers • Land Planning • Land Surveyors
E-mail: mail @ lainc.com
117 Bay St. Easton, MD 21601 (410) 822-8003
15 Washington St. Cambridge, MD 21613 (410) 221-0818
354 Pennsylvania Ave. Centreville, MD 21617 (410) 758-2095

NOT VALID FOR CONSTRUCTION
UNLESS SIGNED AND DATED HERE:

SEAL
BOARD OF EXAMINERS OF LANDSCAPE ARCHITECTS
764
STATE OF MARYLAND
4-25-14
DATE

FOREST CONSERVATION & TREE OBSTRUCTION REMOVAL EXHIBIT

ON THE LANDS OF
TOWN OF EASTON
'MISTLETOE HALL'
IN THE TOWN OF EASTON
TALBOT COUNTY, MARYLAND
TAX MAP 25 GRID 16 PARCEL 138

ISSUED FOR:	DATE:	BY:
TOWN REVIEW	4/25/14	WBS

SHEET No. 2 OF 2	DATE: 4/25/14
	JOB No. 140026
SCALE: AS NOTED	FILE No. 9843

© LANE ENGINEERING, LLC

Date: 04/25/2014 - 3:17pm User: wbornhart Project Manager: WBS
Drawing Path: J:\2014\0000\140026\CadData\Dwg\WFC-PLTS-MISTLETOE-140026.dwg
XREF File(s): RSP-BASE-140026/ILP-BASE-140026/CX-AREA-HTCH-50/CX-TP-OR_03-09/RAR-BASE-140026/CX-77-OR_03-09_EXISTING/RRW-BASE-140026/RLD-BASE-140026/WFC-BASE-140026/HFC-BASE-MISTLETOE/AHC-BASE-DEVELOPMENT