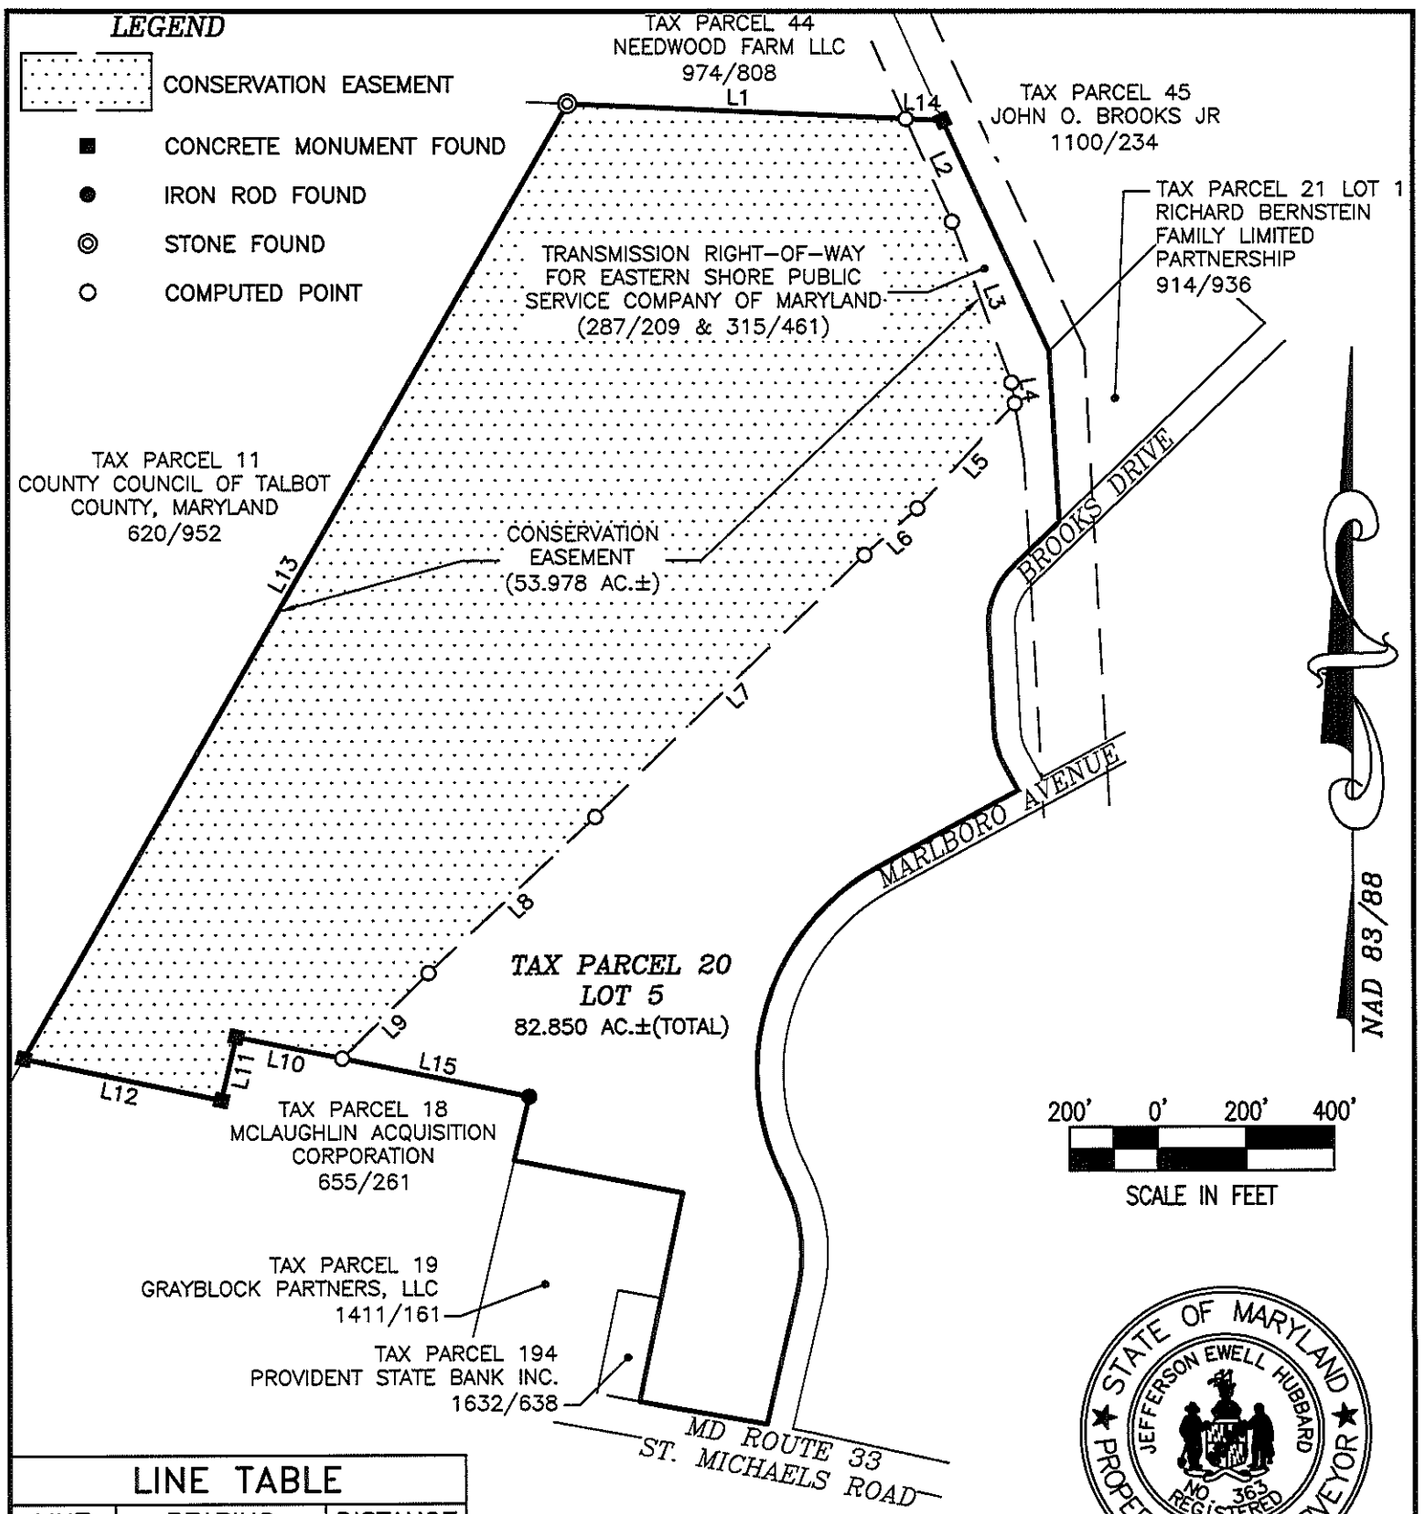

LINE TABLE			
LINE	BEARING	DISTANCE	
L1	S 87°24'48" E	773.01'	
L2	S 24°04'19" E	256.75'	
L3	S 20°11'42" E	390.52'	
L4	S 09°19'36" E	47.48'	
L5	S 43°05'14" W	325.48'	
L6	S 48°39'36" W	160.37'	
L7	S 46°00'42" W	856.08'	
L8	S 47°19'18" W	519.46'	
L9	S 45°36'23" W	276.45'	
L10	N 78°20'51" W	246.86'	
L11	S 13°06'12" W	148.02'	
L12	N 78°02'32" W	460.68'	
L13	N 29°53'31" E	2497.50'	
L14	S 87°24'48" E	83.90'	(REFERENCE ONLY)
L15	S 78°20'51" E	435.82'	(REFERENCE ONLY)

STATE OF MARYLAND
JEFFERSON EWELL HUBBARD
NO. 363
REGISTERED
PROPERTY LINE SURVEYOR

PREPARED FOR:
REMCO PROPERTIES, LLC
BET DUDROW FARM, IT'S MANAGING MEMBER

DEED: 1007/762

PLAT: 82/23

I HEREBY CERTIFY THAT THESE DOCUMENTS WERE PREPARED BY ME OR UNDER MY RESPONSIBLE CHARGE, AND COMPLIES WITH THE REQUIREMENTS AS SET FORTH IN REGULATION 09.13.06.12, AND THAT I AM A DULY LICENSED PROPERTY LINE SURVEYOR UNDER THE LAWS OF THE STATE OF MARYLAND, LICENSE NO. 363, AND, SUBJECT TO BIENNIAL RENEWAL, MY CURRENT EXPIRATION DATE IS AUGUST 3, 2013.

FILE No. 9246 | JOB No. 060312 | SCALE: AS NOTED | DATE: 5/14/13 | SHEET No. 1 OF 1

CONSERVATION EASEMENT
ON THE LANDS OF REMCO PROPERTIES, LLC

TALBOT COUNTY, MARYLAND
TAX MAP 34 GRID 6 PARCEL 20 LOT 5

Lane Engineering, LLC
Established 1986
Civil Engineers • Land Planning • Land Surveyors
E-mail: mail @ leinc.com
117 Bay St. Easton, MD 21601 (410) 822-8003
15 Washington St. Cambridge, MD 21613 (410) 221-0818
354 Pennsylvania Ave. Centreville, MD 21617 (410) 758-2095

Date: 06/17/2013 – 8:38am User: rdean Project Manager: WBS Drawing Path: J:\2006-0300\060312\dwg\VSP-DFS-PLTS-060312.dwg
XREF File(s): VRW-DFS-BASE-060312

© LANE ENGINEERING, LLC